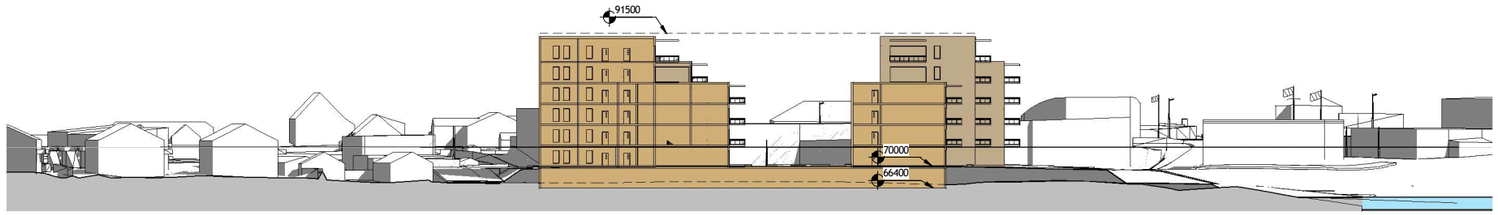

1 Snitt 1
1 : 500

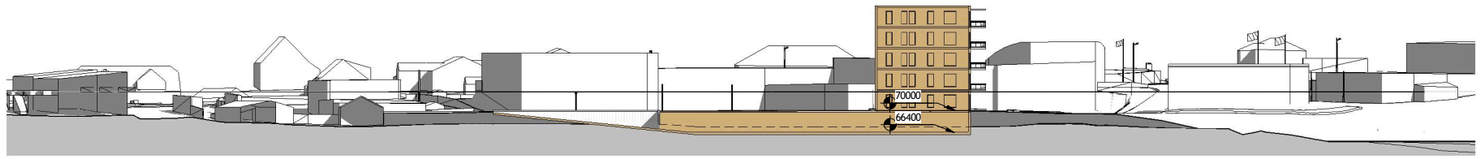

2 Snitt 2
1 : 500

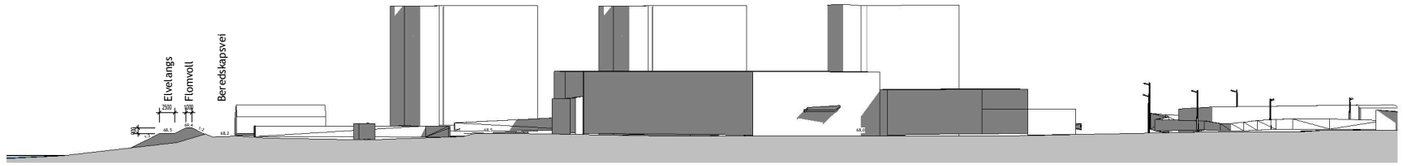

3 Snitt 3
1 : 500

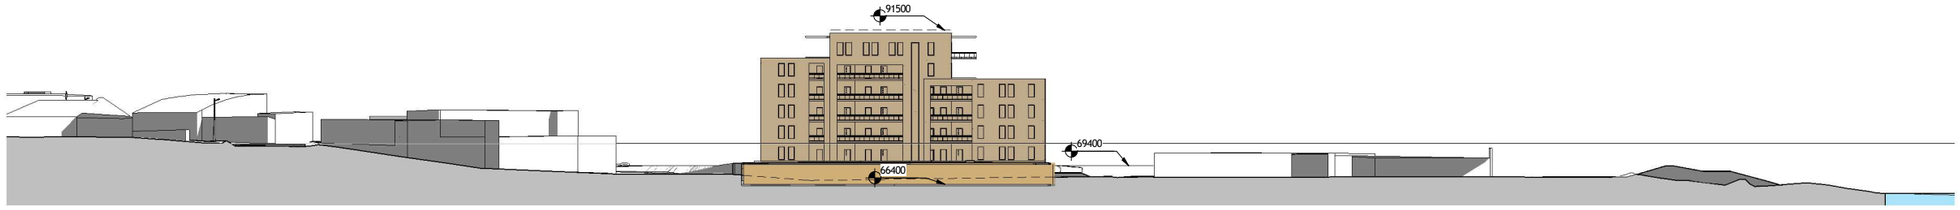

4 Snitt A
1 : 500

5 Snitt B
1 : 500

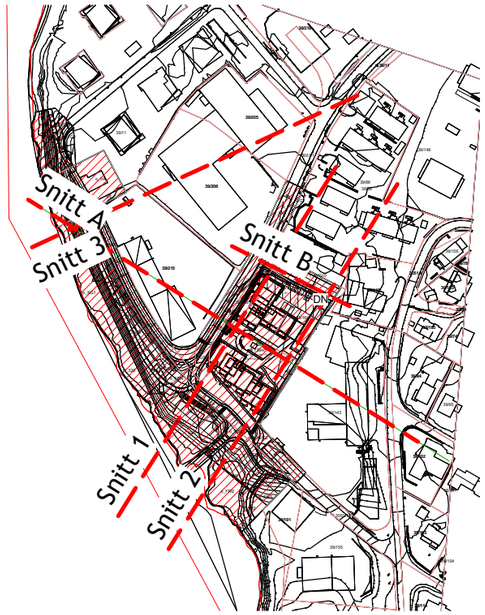

6 Snitthenvisning
1 : 2000

AUTODESK

www.autodesk.com/revit

Consultant	Consultant
Address	Address
Address	Address
Phone	Phone
Fax	Fax
e-mail	e-mail
Consultant	Consultant
Address	Address
Address	Address
Phone	Phone
Fax	Fax
e-mail	e-mail

No.	Description	Date

BareEiendom

Eikli Park

Terrengsnitt

Project number	Project 06
Date	06.11.2025
Drawn by	OAH
Checked by	OAH

C201

Scale	As indicated

06.11.2025 15:48:00